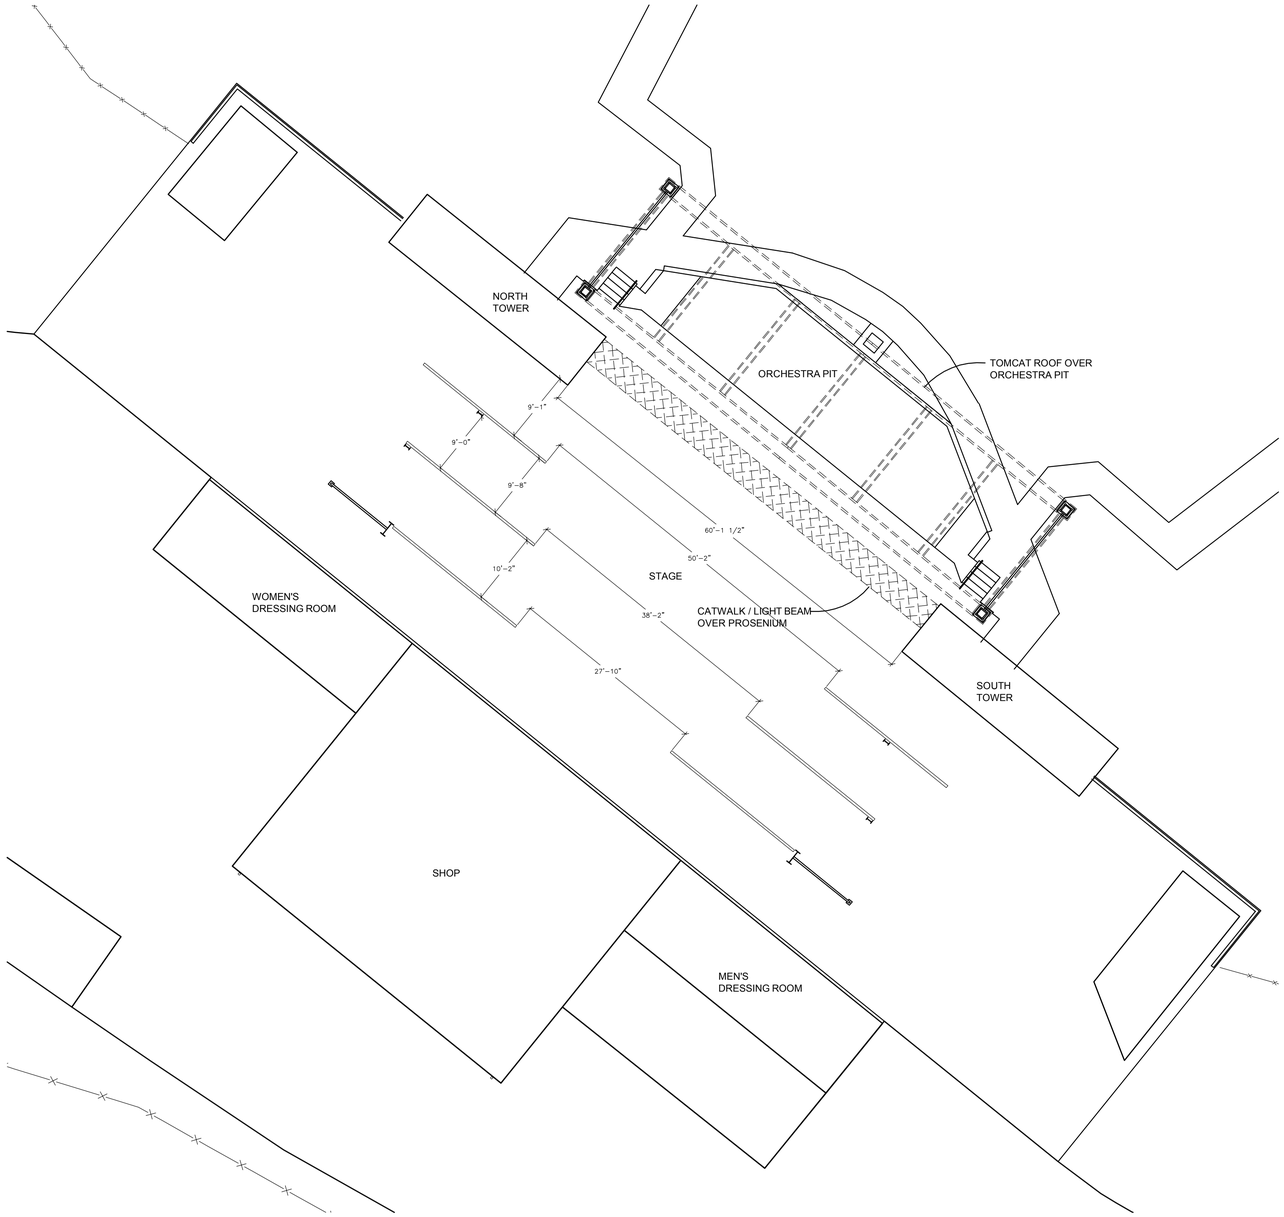

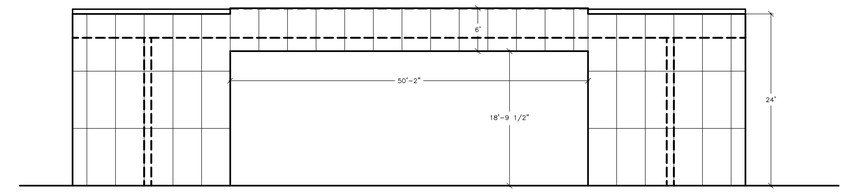

FRONT WALL

SCALE 1"= 10'

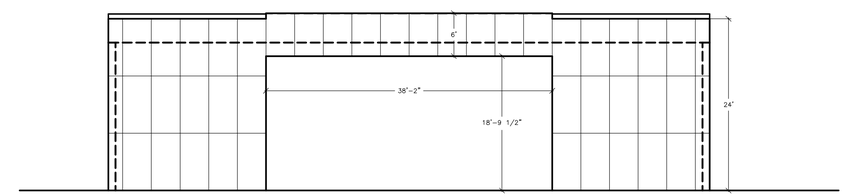

MIDDLE WALL

SCALE 1"= 10'

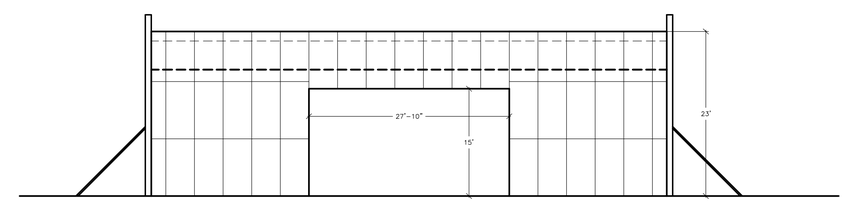

BACK WALL

SCALE 1"= 10'

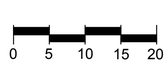

SCALE 1" = 10'

JOHNSON COUNTY
PARK & RECREATION
DISTRICT

7900 RENNER ROAD
SHAWNEE MISSION, KS 66208
PHONE (913) 438-7275
FAX (913) 492-7275

STAGE LAYOUT
THE THEATRE IN THE PARK
SHAWNEE MISSION PARK
7710 RENNER ROAD, SHAWNEE, KS 66217

PROJECT NO:
DRAWN BY: C. Middleton
DATE: 1/19/2008

REVISION	DATE

SHEET

STAGE